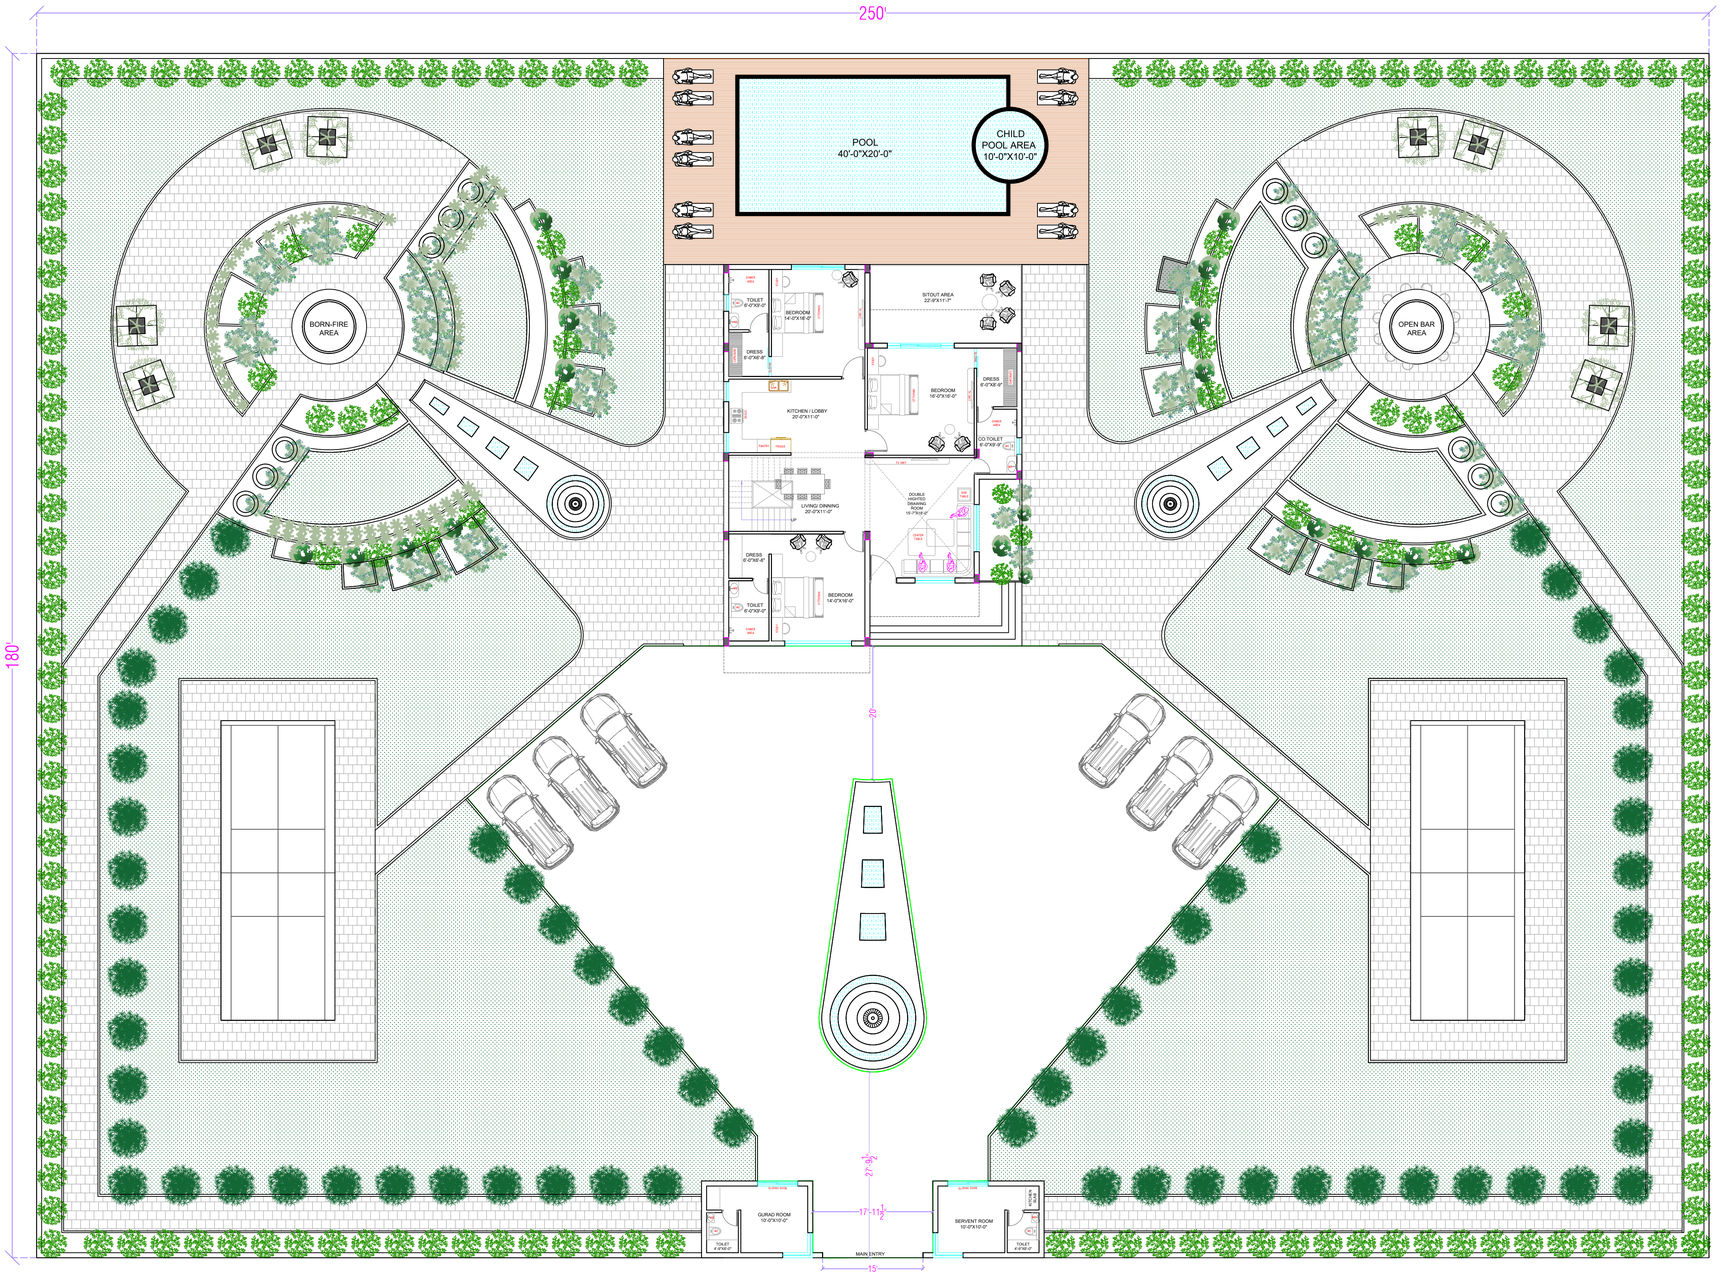

GROUND FLOOR PLAN

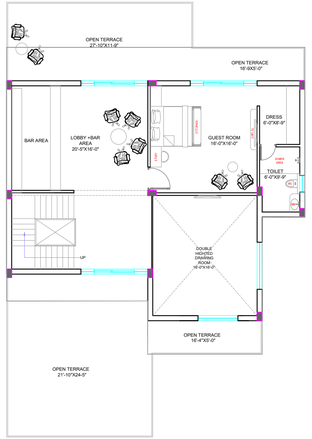

FIRST FLOOR PLAN

5000 SQYARDS PLOT SIZE	
	AREA IN SQFT
GROUND FLOOR AREA	2245
FIRST FLOOR AREA	1745
TOTAL AREA	3990

MAIL	R2	13.04.26	SEND TO CLIENT
MAIL	RI	06.04.26	SEND TO CLIENT
MAIL	R0	03.04.26	SEND TO CLIENT
COPY	REVISION	DATE	DESCRIPTION

PROJECT ADDRESS :-

CASA CORBETT

CLIENT :-

FOR FOUR CORNERS INFRA PRIVATE LIMITED
ABC TOWER, SECTOR-135, NOIDA, UP

DRAWING TITLE :-
TYPICAL 5000 SQYRDS FURNITURE LAYOUT

DWG NO- AR-01
DATE 13-04-2026
REVISION-R0
SCALE- N.T.S

SCALE :- N.T.S

ORIENTATION:- W S N E

DATE :- 13.04.2026

DRAWN BY:- SHASHI CHAUHAN

CHECKED BY:- AR.SACHIN SAGAR

OWNER'S SIGN

Four Corners Infra Private Limited
Director/Auth. Signatory

ARCHITECT'S SIGN

For SARA DESIGN & BUILD
Partner

SARA DESIGN & BUILD
ARCHITECTS | PLANNERS | INTERIORS | TURNKEY
SARADESIGNBUILD20@GMAIL.COM